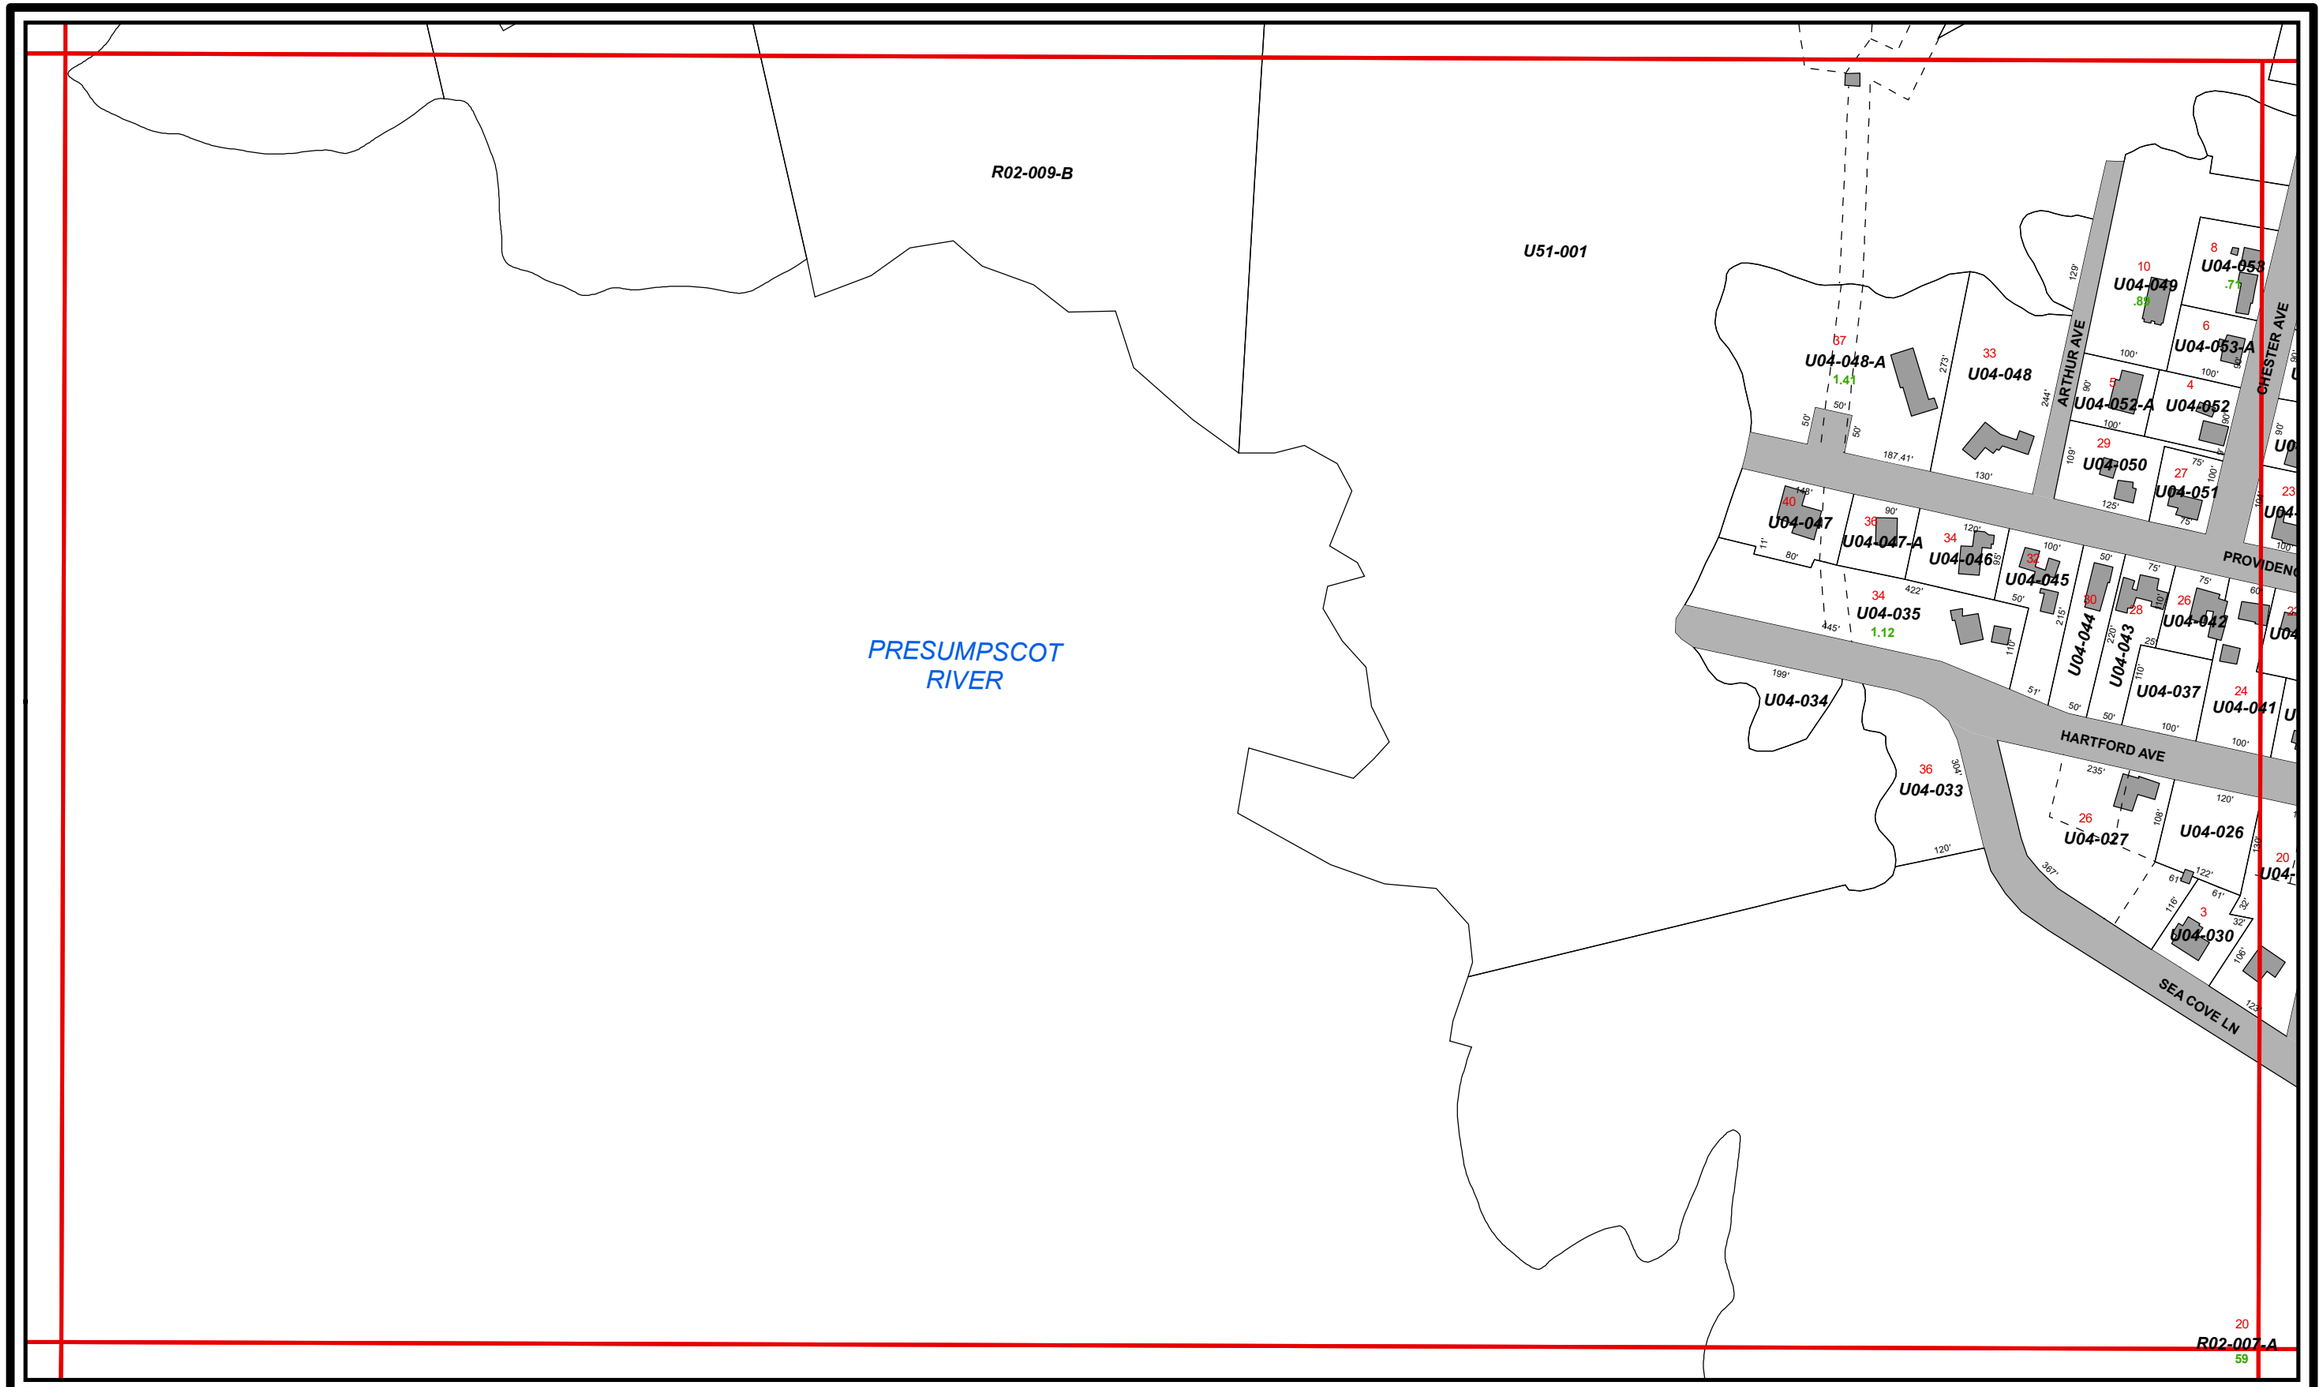

Maps Prepared by: Spatial Alternatives
207.846.2355
www.spatialalternatives.com

Tax Sheets are intended for assessing purposes only.
Boundary locations are approximate and
should not be used for conveyance of property.

Legend

- Rights of Way/Easements
- **Buildings:**
  - Not Sewered
  - Sewered
- Parcels
- Roads
- Railroad
- Water
- **MAIN ST** — Road Name
- **R05-053** — Map/Lot Number
- 2.03 — Parcel Acreage
- 123.4'2" — Lot Dimension
- 8 — Subdivision Lot Number
- 12 — Street Number

Town of Falmouth, Maine

400
Feet

Index Map

310	320	
392	401	402
394	403	404

N

Falmouth Tax Sheet
401

Map updated to: April 1, 2018