PROPERTY MAP

# CASCO
## MAINE

MAP LEGEND

| | | | |
|---|---|---|---|
| ABUTTING MAP NO. | 11 | LOT DIMENSION | 146.5' |
| PARCEL NUMBER | 3-1 | PROPERTY HOOKS | |
| SUBDIVISION LOT NO. | 4 | RIGHT OF WAY | |
| ROADS | | EASEMENT | |

REVISED TO APRIL 1, 2019

FOR ASSESSMENT PURPOSES ONLY.
THIS MAP IS NOT INTENDED FOR THE PURPOSE OF PROPERTY CONVEYANCE OR LEGAL DESCRIPTION.

SCALE IN FEET

0 100 200

MAP UPDATED BY
AERIAL SURVEY AND PHOTO, INC.
546 AIRPORT ROAD, PO BOX 659
NORRIDGEWOCK, ME 04957
TEL (207) 634-2006
aerialsurveyandphoto.com
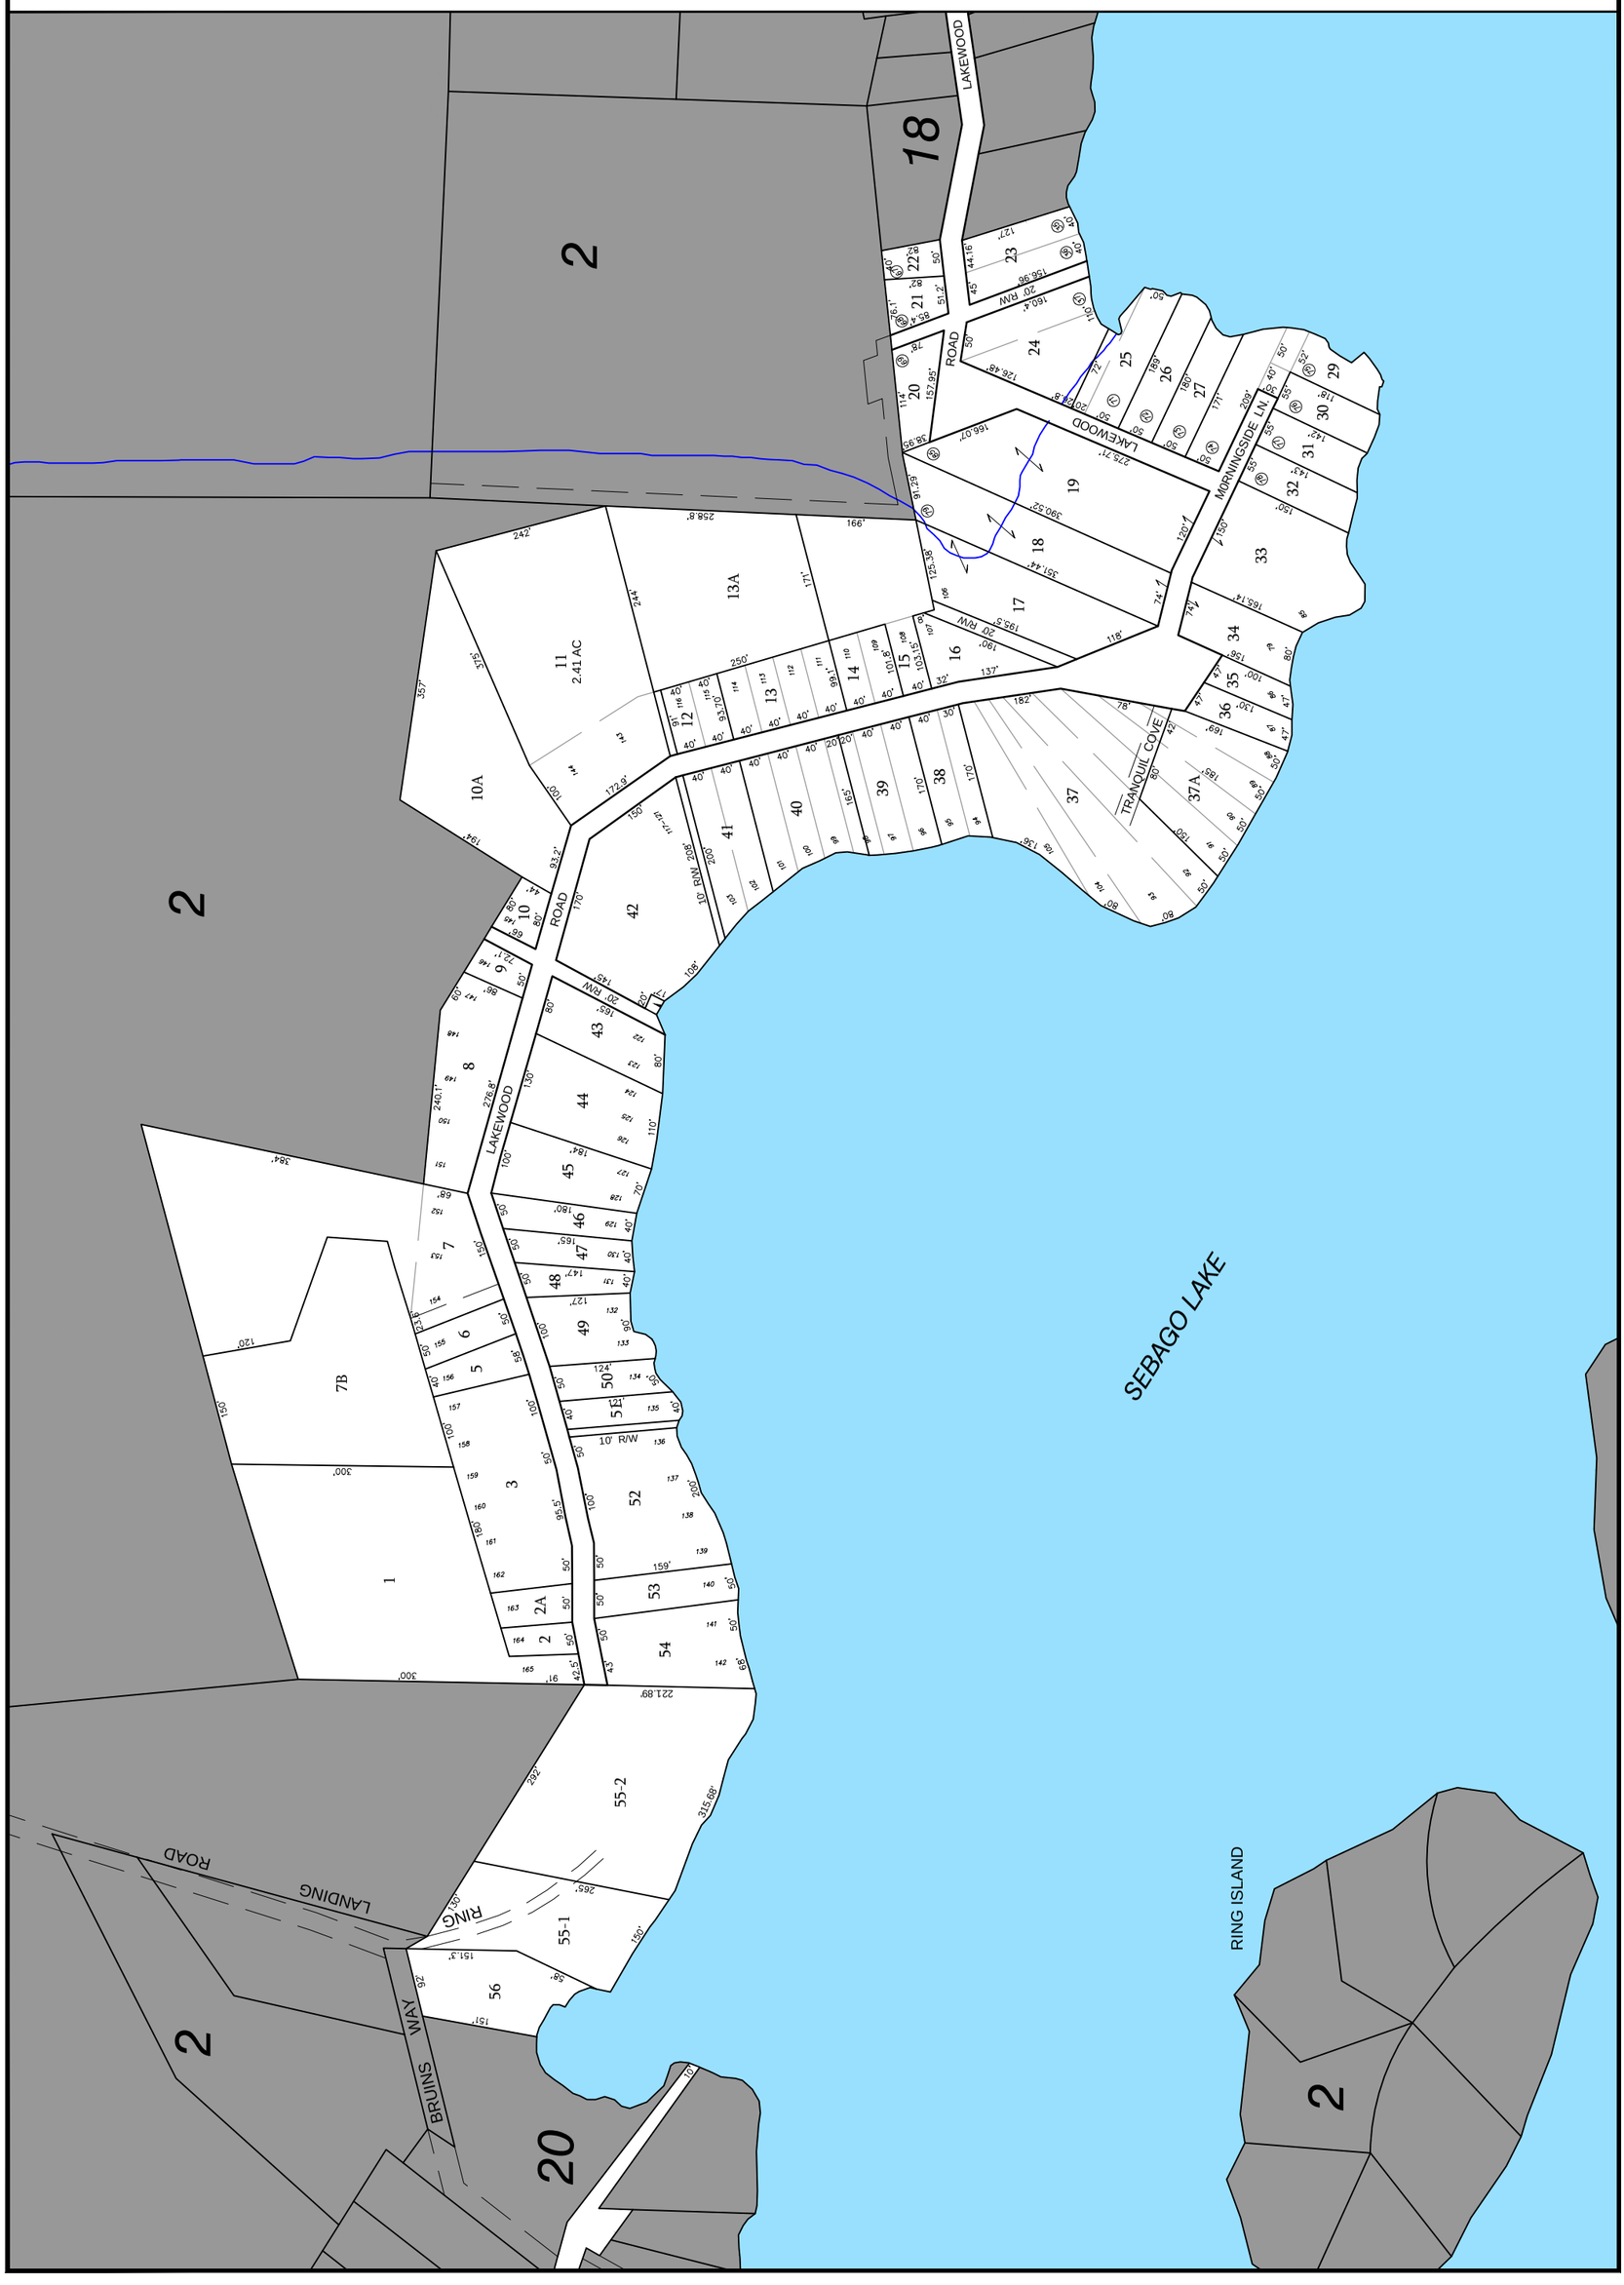
19