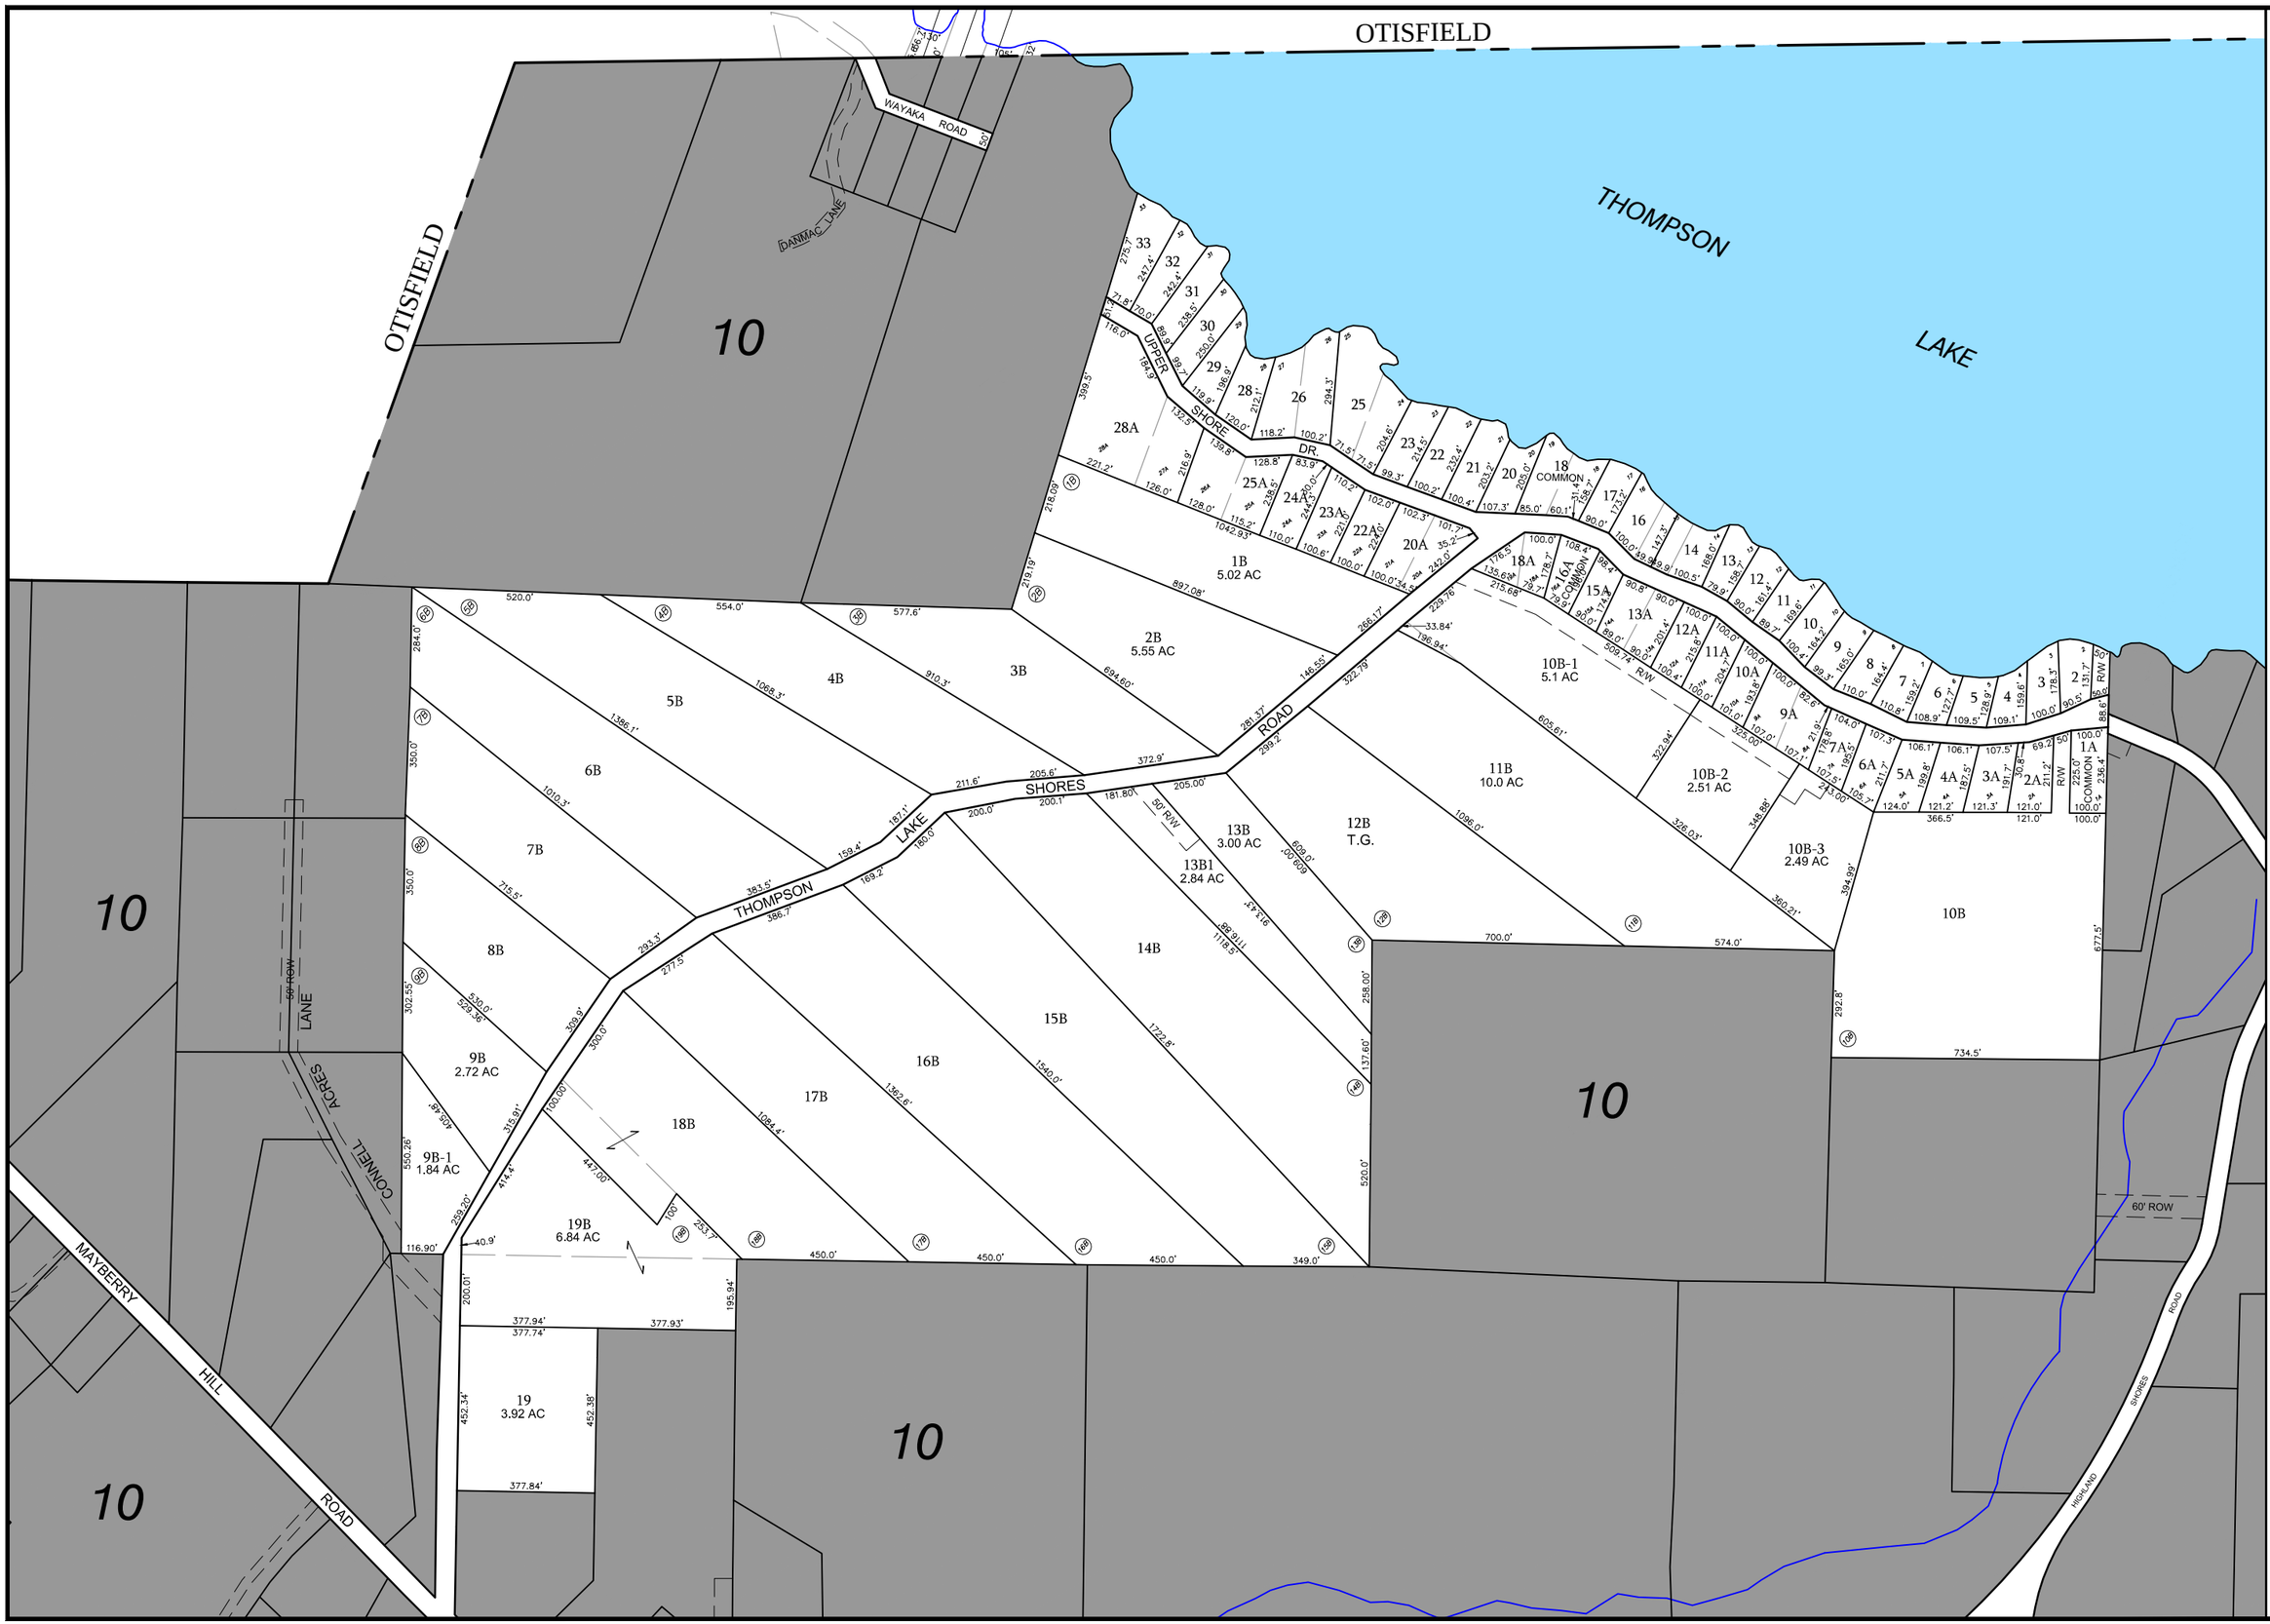


PROPERTY MAP

# CASCO MAINE

MAP LEGEND

ABUTTING MAP NO. 11
PARCEL NUMBER 3-1
SUBDIVISION LOT NO. 4
ROADS

LOT DIMENSION 146.5' 146.5'
PROPERTY HOOKS
RIGHT OF WAY
EASEMENT

REVISED TO APRIL 1, 2019
FOR ASSESSMENT PURPOSES ONLY.
THIS MAP IS NOT INTENDED FOR THE PURPOSE OF PROPERTY CONVEYANCE OR LEGAL DESCRIPTION.

SCALE IN FEET
0 200 400

MAP UPDATED BY
AERIAL SURVEY AND PHOTO, INC.
546 AIRPORT ROAD, PO BOX 659
NORRIDGEWOCK, ME 04957
TEL (207) 634-2006
aerialsurveyandphoto.com