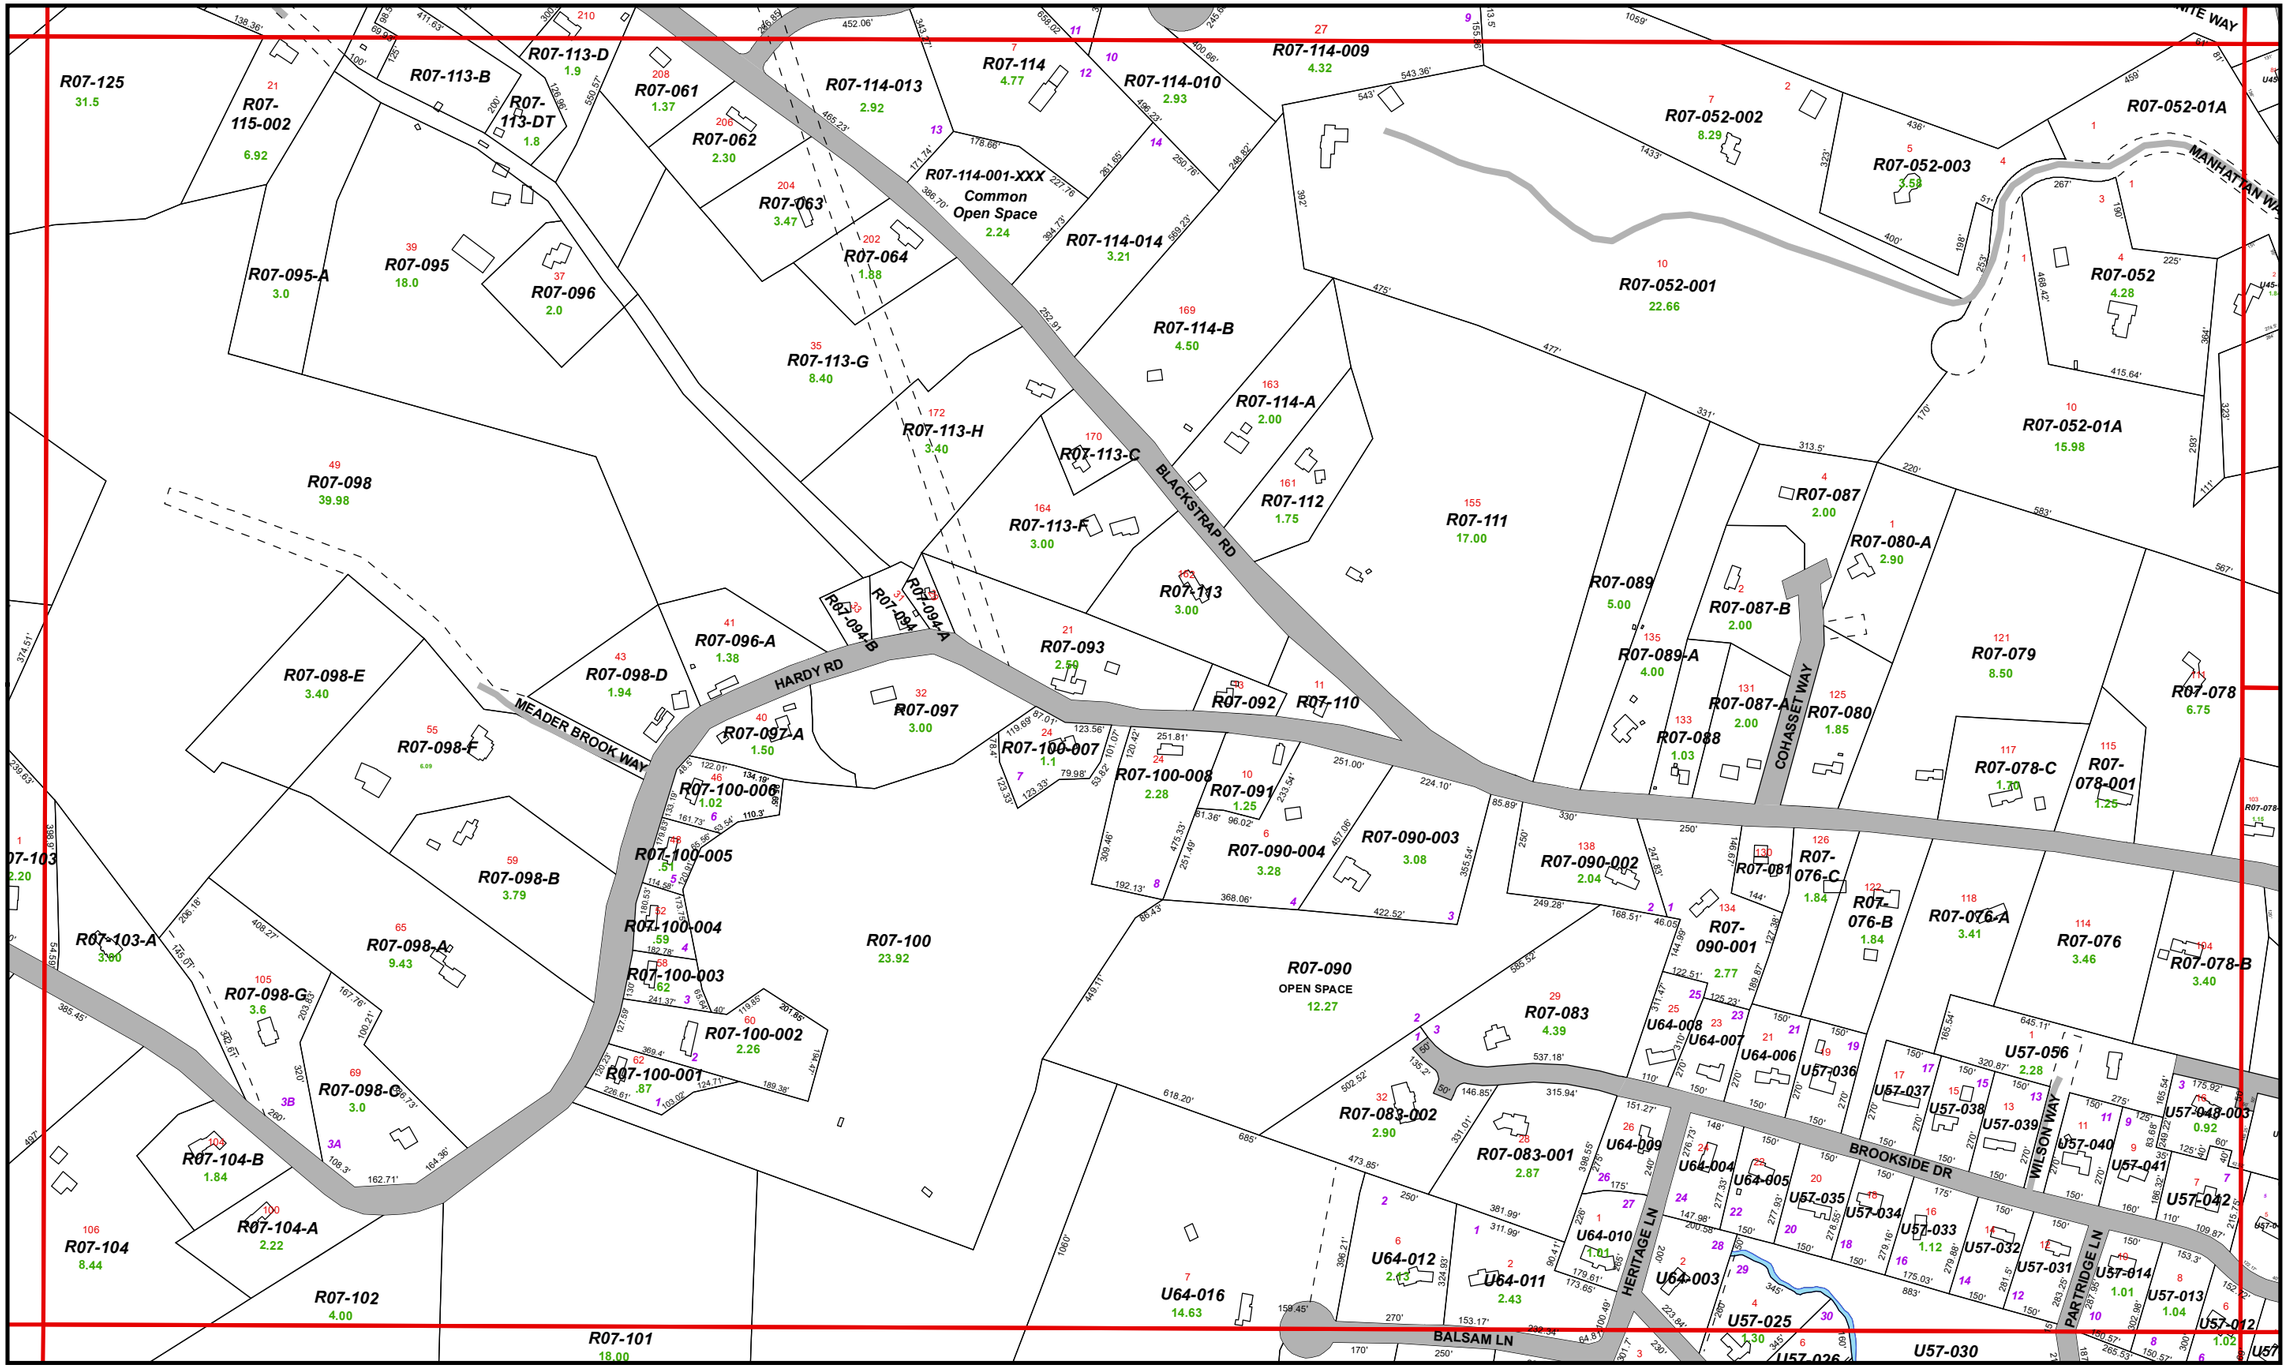

Maps Prepared by: Spatial Alternatives
207.846.2355
www.spatialalternatives.com

Tax Sheets are intended for assessing purposes only. Boundary locations are approximate and should not be used for conveyance of property.

Legend

- Rights of Way/Easements
- Buildings:
  - Not Sewered
  - Sewered
- Parcels
- Roads
- Railroad
- Water

MAIN ST	Road Name
R05-053	Map/Lot Number
2.03	Parcel Acreage
123.4'2'	Lot Dimension
8	Subdivision Lot Number
12	Street Number

Town of Falmouth, Maine

400 Feet

Index Map

350	360	371	372
		373	374
430	440	451	452
		453	454
	490	500	

N

Falmouth Tax Sheet

440

Map updated to: April 1, 2019