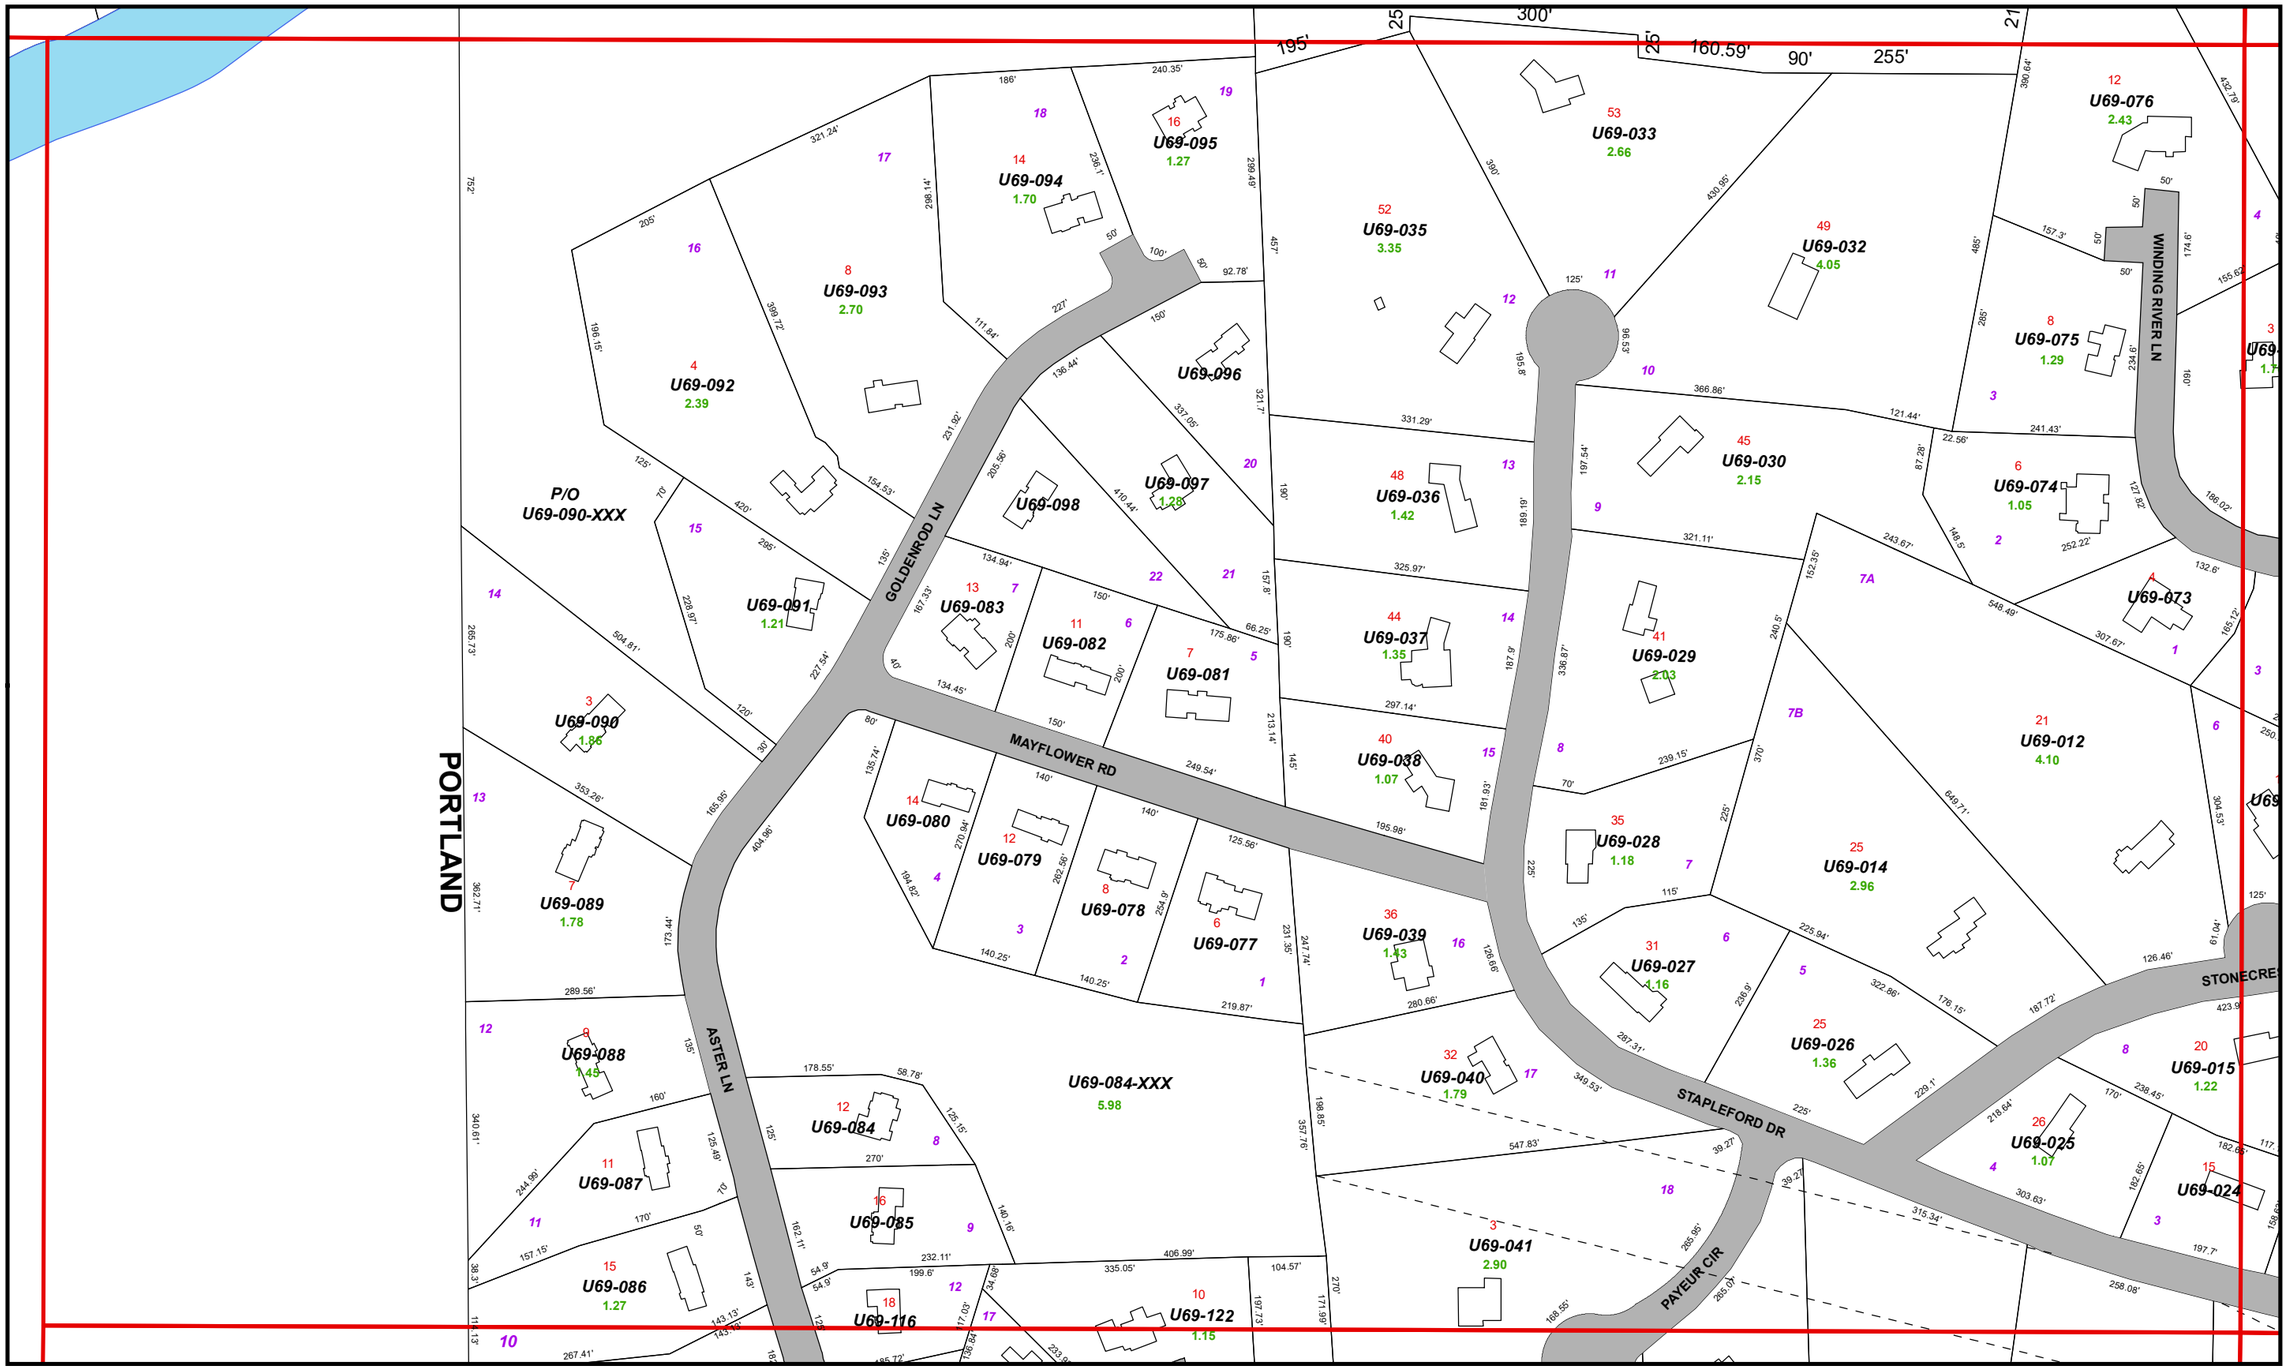


Maps Prepared by: Spatial Alternatives
207.846.2355
www.spatialalternatives.com

Tax Sheets are intended for assessing purposes only.
Boundary locations are approximate and
should not be used for conveyance of property.

## Legend

- Rights of Way/Easements
- Buildings:
  - Not Sewered
  - Sewered
- Parcels
- Roads
- Railroad
- Water

| | |
|---|---|
| MAIN ST | Road Name |
| R05-053 | Map/Lot Number |
| 2.03 | Parcel Acreage |
| 123.42' | Lot Dimension |
| 8 | Subdivision Lot Number |
| 12 | Street Number |

# Town of Falmouth, Maine

400
Feet

Index Map

| | |
|---|---|
| 380 | 390 |
| 462 | 471 |
| 464 | 473 |

N

## Falmouth Tax Sheet
# 462

Map updated to: April 1, 2019